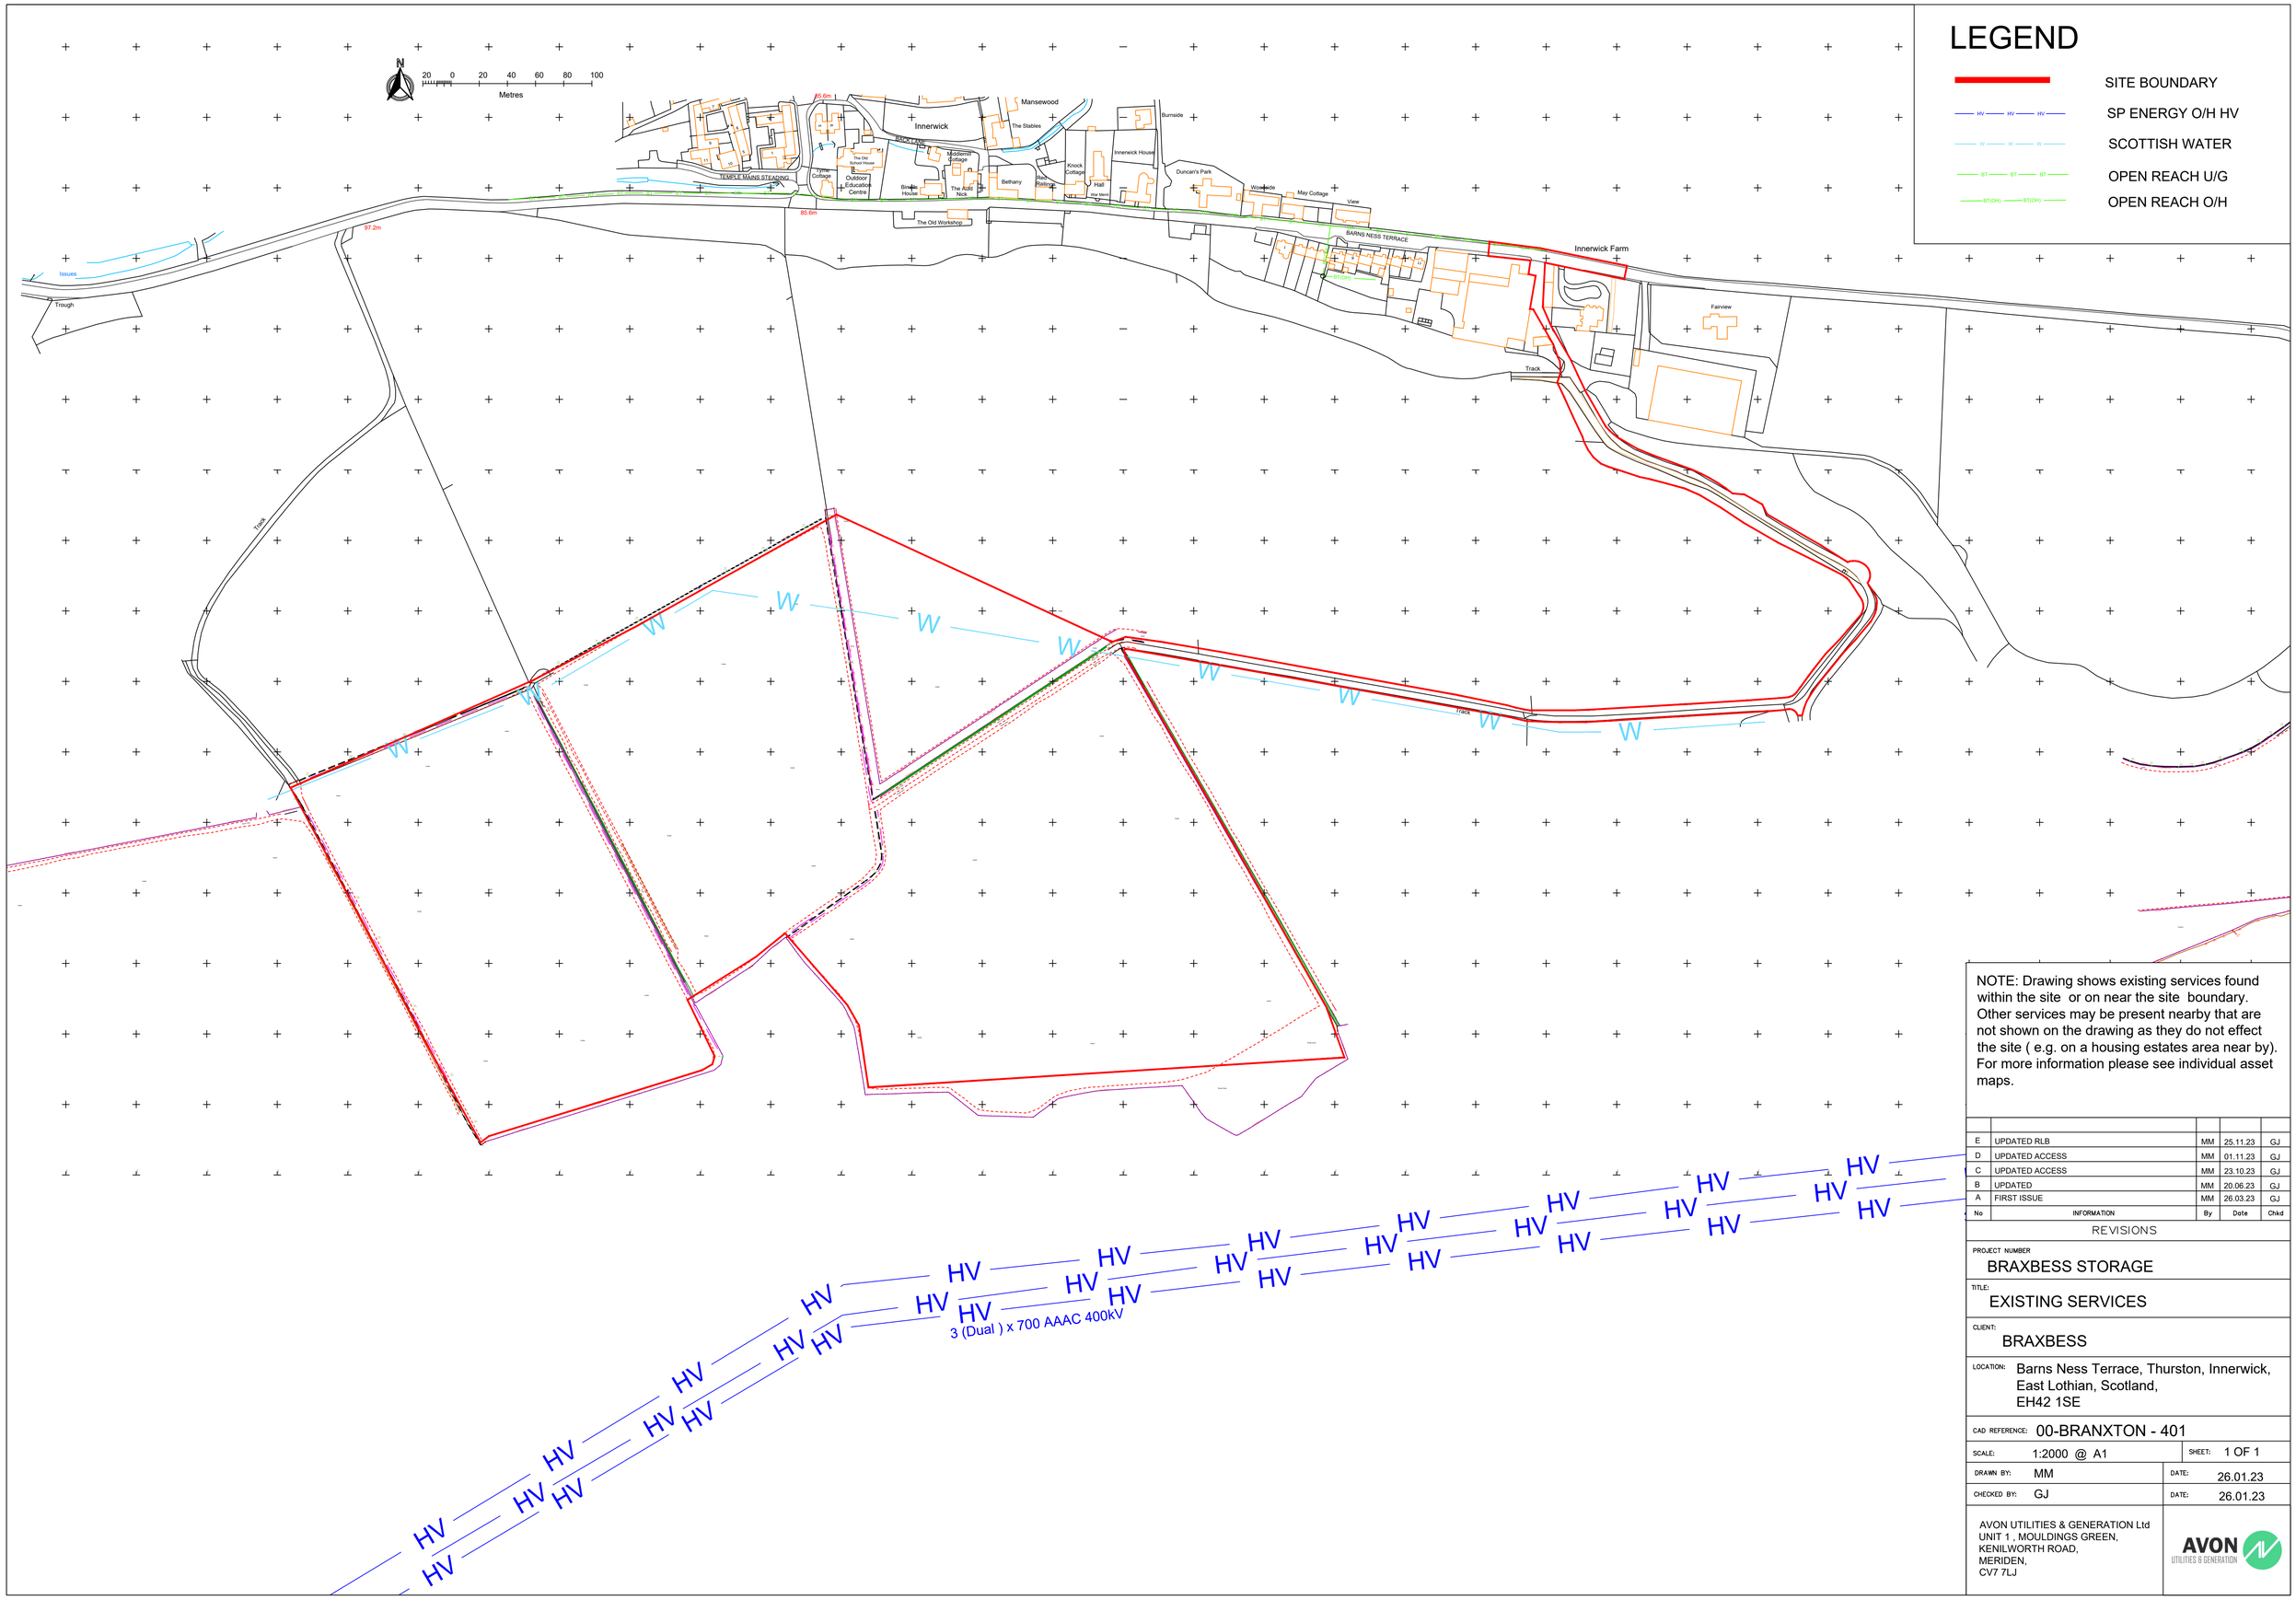

NOTE: Drawing shows existing services found within the site or on near the site boundary. Other services may be present nearby that are not shown on the drawing as they do not effect the site (e.g. on a housing estates area near by). For more information please see individual asset maps.

No	INFORMATION	By	Date	Chkd
E	UPDATED RLB	MM	25.11.23	GJ
D	UPDATED ACCESS	MM	01.11.23	GJ
C	UPDATED ACCESS	MM	23.10.23	GJ
B	UPDATED	MM	20.06.23	GJ
A	FIRST ISSUE	MM	26.03.23	GJ

REVISIONS

PROJECT NUMBER
BRAXBESS STORAGE

TITLE:
EXISTING SERVICES

CLIENT:
BRAXBESS

LOCATION: Barns Ness Terrace, Thurston, Innerwick, East Lothian, Scotland, EH42 1SE

CAD REFERENCE: 00-BRANXTON - 401

SCALE: 1:2000 @ A1 SHEET: 1 OF 1

DRAWN BY: MM DATE: 26.01.23

CHECKED BY: GJ DATE: 26.01.23

AVON UTILITIES & GENERATION Ltd
UNIT 1 , MOULDINGS GREEN,
KENILWORTH ROAD,
MERIDEN,
CV7 7LJ

AVON UTILITIES & GENERATION