


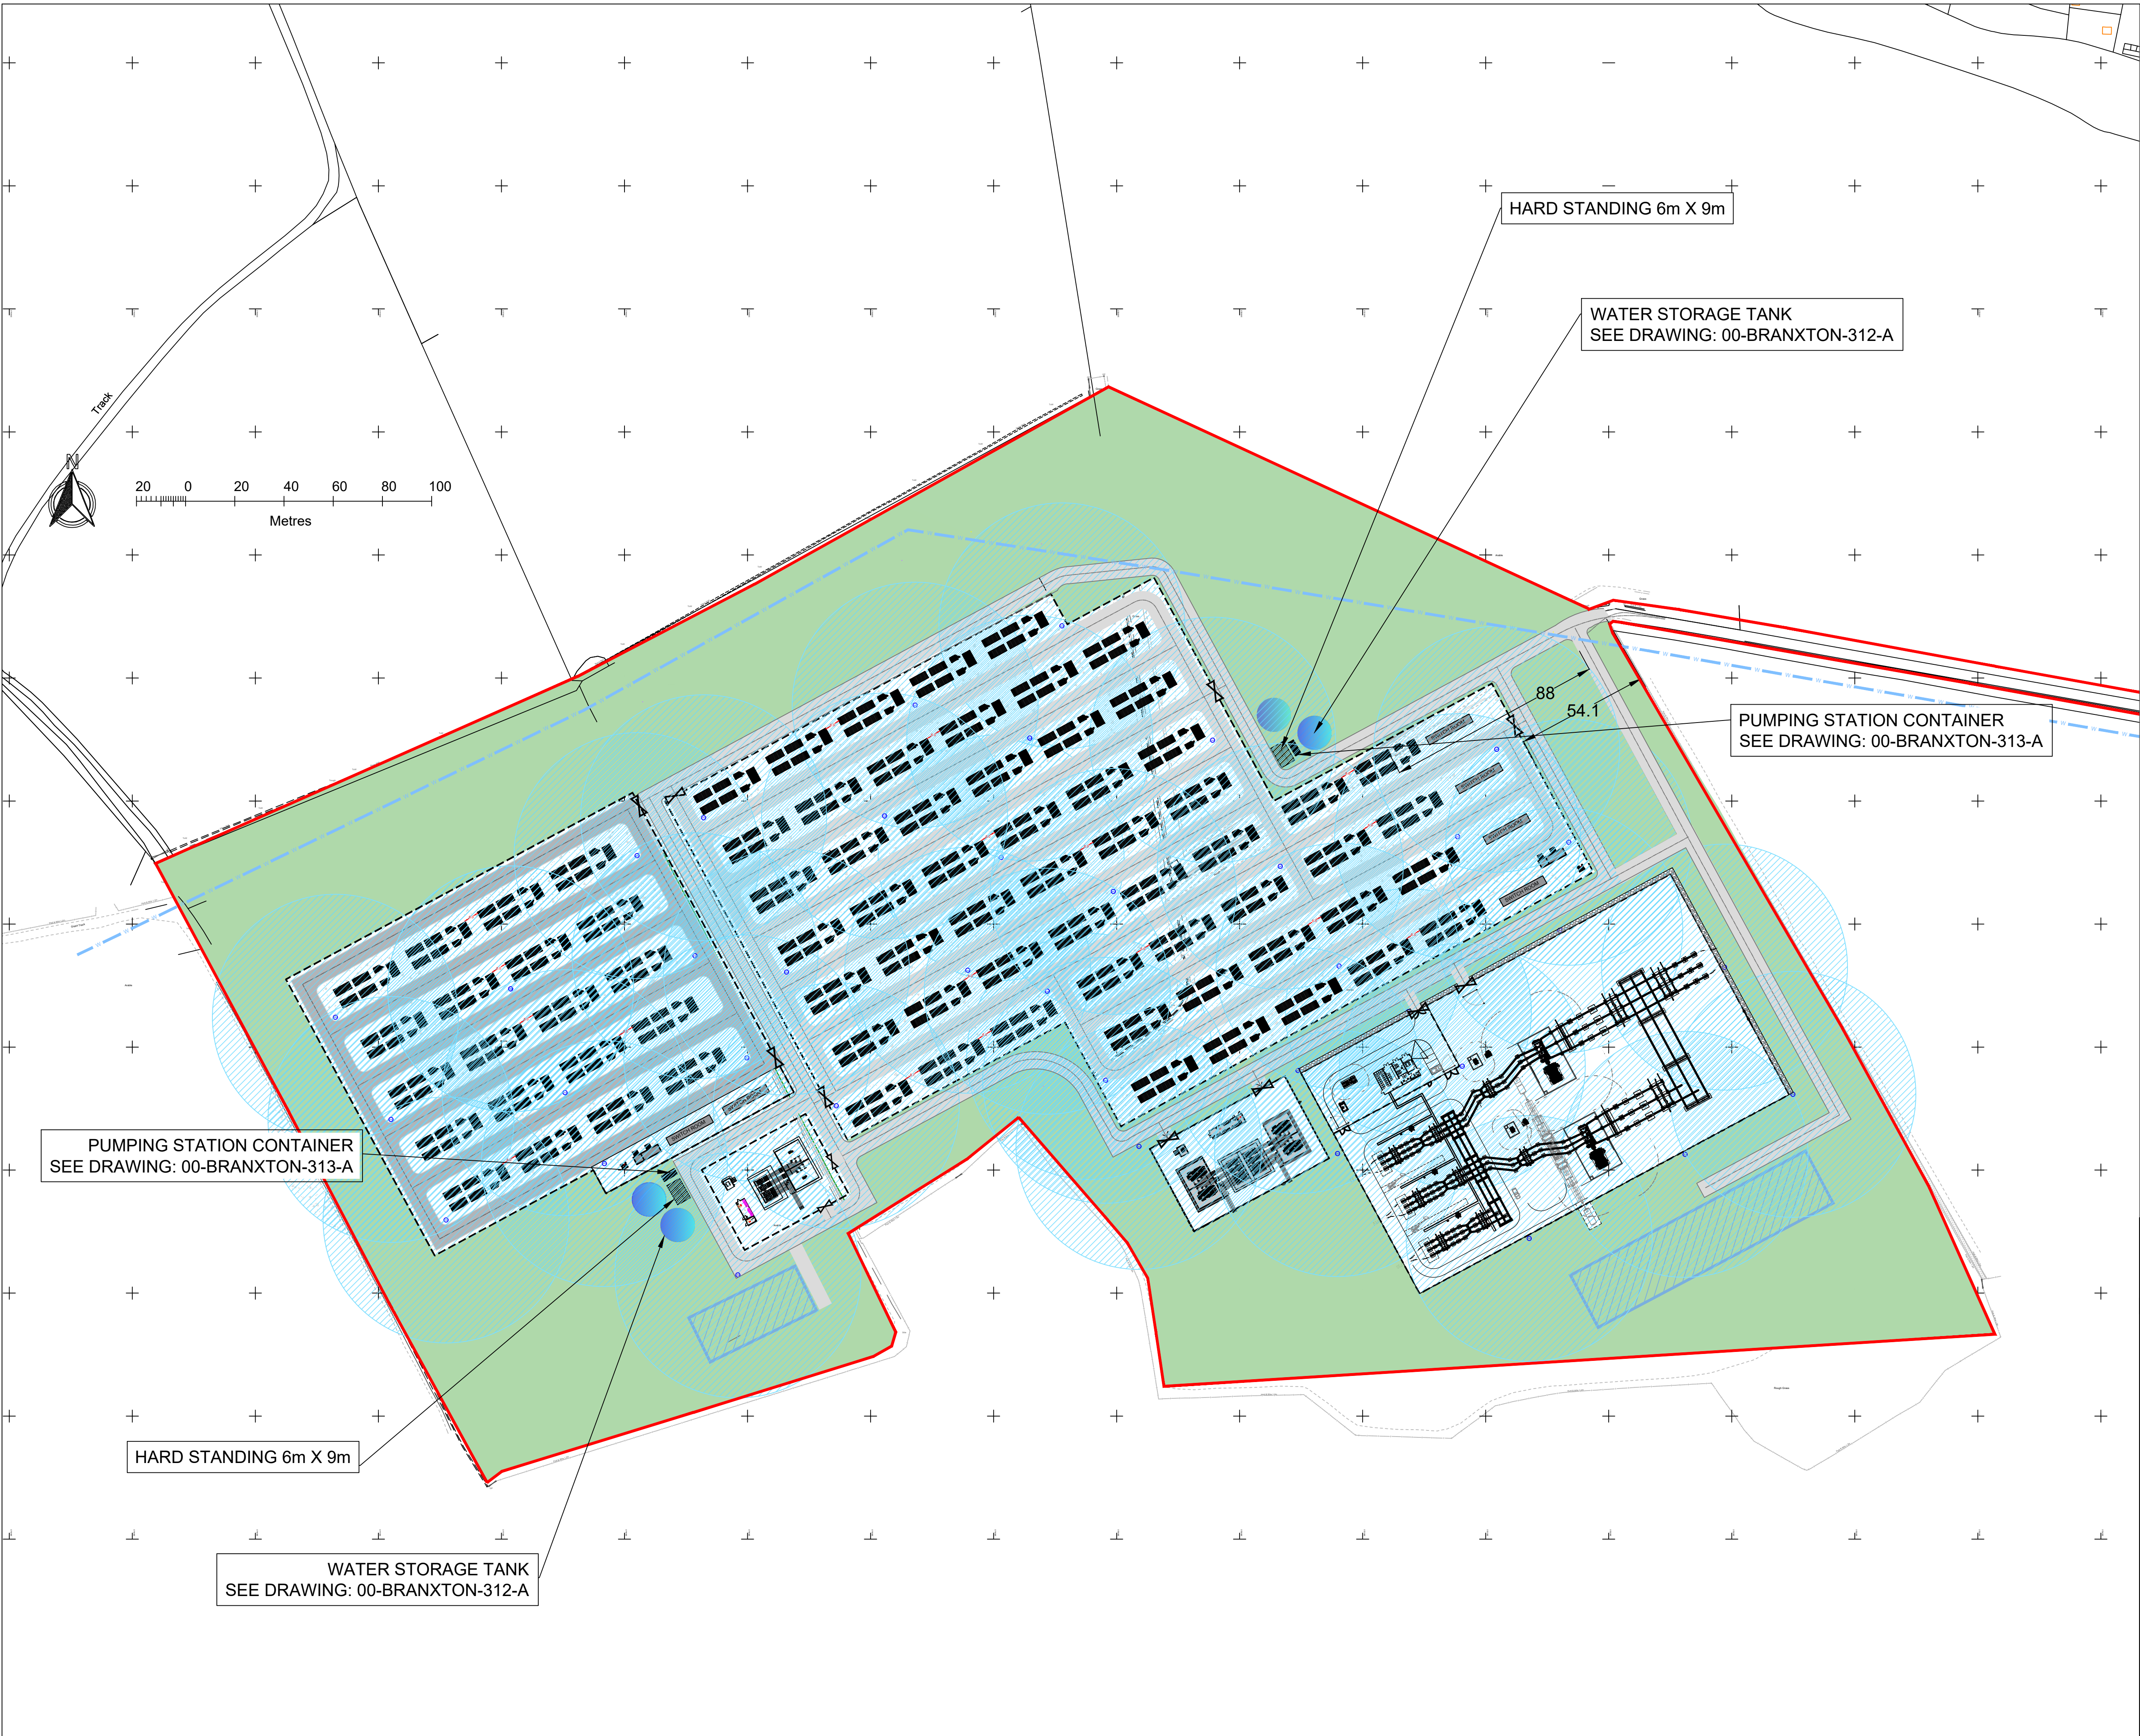

LEGEND

SITE BOUNDARY

EXISTING WATER

38 FIRE HYDRANTS

AREA COVERED BY 50m HOSE FROM FIRE HYDRANTS

WATER STORAGE TANK

ATTENUATION TANK

F	UPDATED LAYOUT	MM	17.01.24	GJ
E	EXTRA FH ADDED	MM	05.01.24	GJ
D	UPDATED TO NEW LAYERS	MM	20.12.23	GJ
C	UPDATED RLB	MM	25.11.23	GJ
B	UPDATED LAYOUT	MM	22.11.23	GJ
A	FIRST ISSUE	MM	07.11.23	GJ
No	INFORMATION	By	Date	Chkd
REVISIONS				
PROJECT NUMBER				
BRAXBESS STORAGE				
TITLE:				
FIRE HYDRANT COVER				
CLIENT:				
BRAXBESS				
LOCATION: Barns Ness Terrace, Thurston, Innerwick, East Lothian, Scotland, EH42 1SE				
CAD REFERENCE: 00-BRANXTON -107				
SCALE: 1:1000 @ A1		SHEET: 1 OF 1		
DRAWN BY: MM		DATE: 07.11.23		
CHECKED BY: GJ		DATE: 07.11.23		
AVON UTILITIES & GENERATION Ltd UNIT 1, MOULDINGS GREEN, KENILWORTH ROAD, MERIDEN, CV7 7LJ		AVON UTILITIES & GENERATION 		