


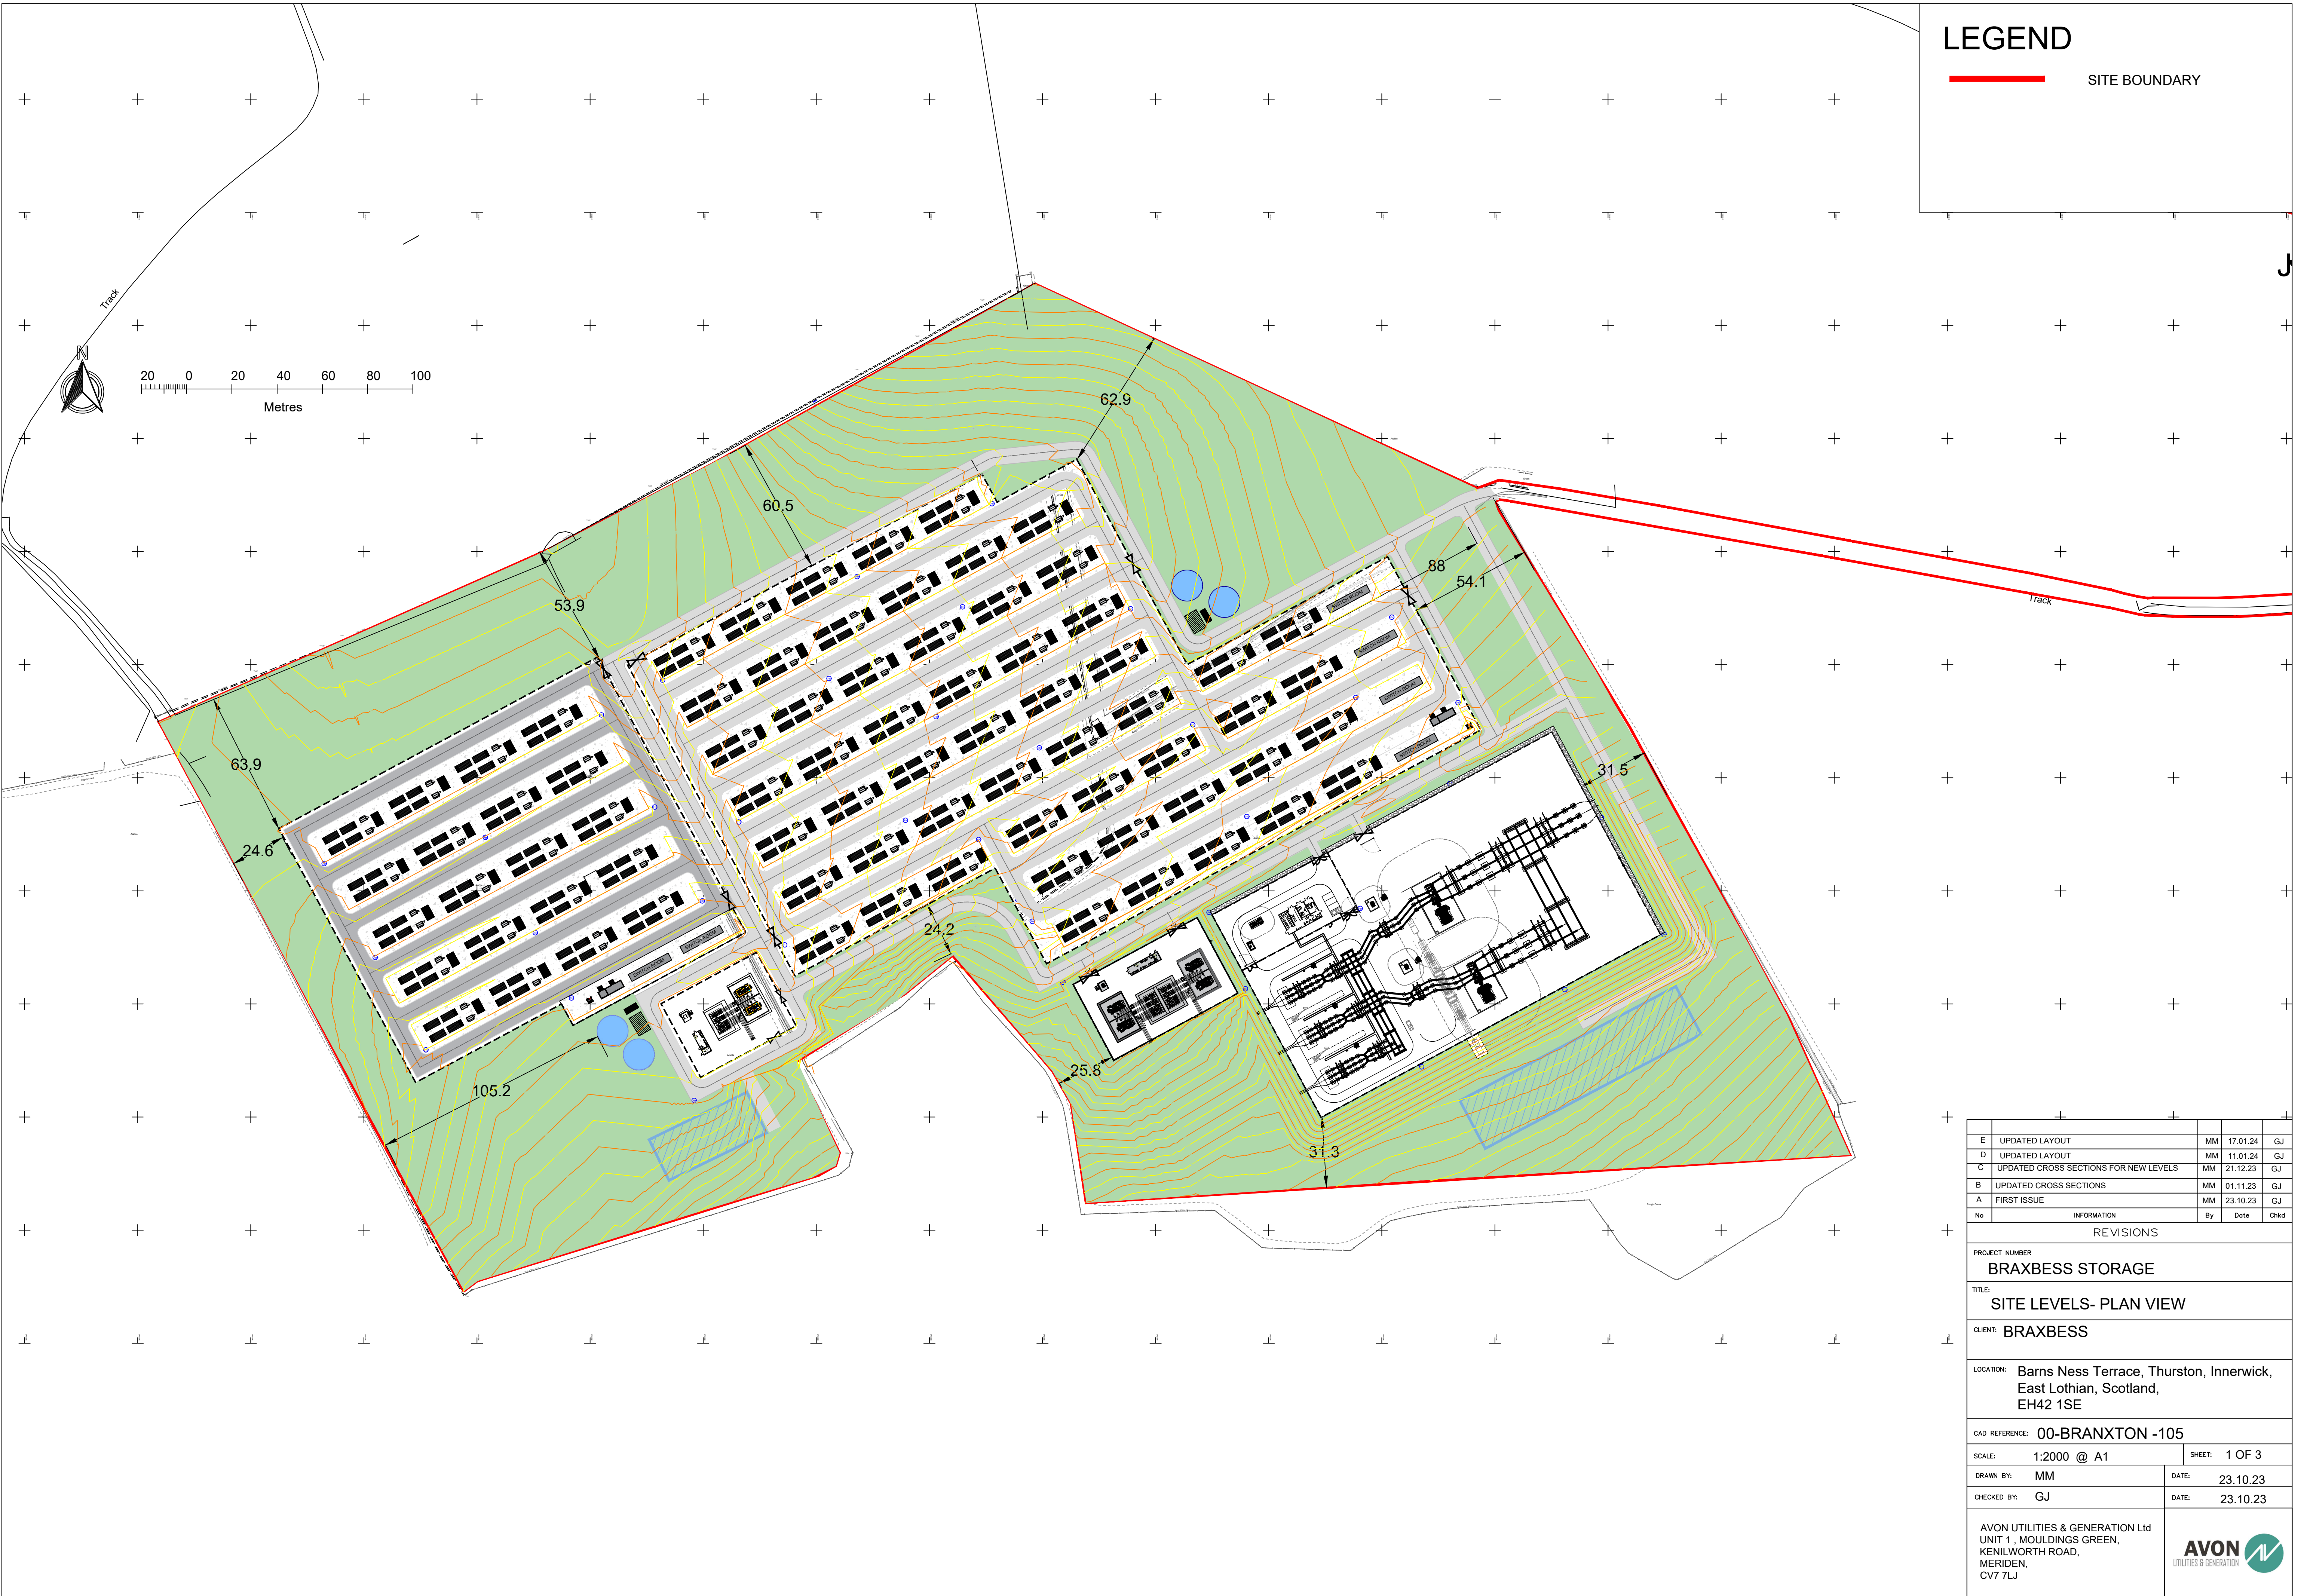


LEGEND


— SITE BOUNDARY

E	UPDATED LAYOUT	MM	17.01.24	GJ
D	UPDATED LAYOUT	MM	11.01.24	GJ
C	UPDATED CROSS SECTIONS FOR NEW LEVELS	MM	21.12.23	GJ
B	UPDATED CROSS SECTIONS	MM	01.11.23	GJ
A	FIRST ISSUE	MM	23.10.23	GJ
No	INFORMATION	By	Date	Chkd


REVISIONS				
PROJECT NUMBER				
BRAXBESS STORAGE				
TITLE:				
SITE LEVELS- PLAN VIEW				
CLIENT: BRAXBESS				
LOCATION: Barns Ness Terrace, Thurston, Innerwick, East Lothian, Scotland, EH42 1SE				
CAD REFERENCE: 00-BRANXTON -105				
SCALE: 1:2000 @ A1			SHEET: 1 OF 3	
DRAWN BY: MM			DATE: 23.10.23	
CHECKED BY: GJ			DATE: 23.10.23	
AVON UTILITIES & GENERATION Ltd UNIT 1, MOULDINGS GREEN, KENILWORTH ROAD, MERIDEN, CV7 7LJ				AVON UTILITIES & GENERATION

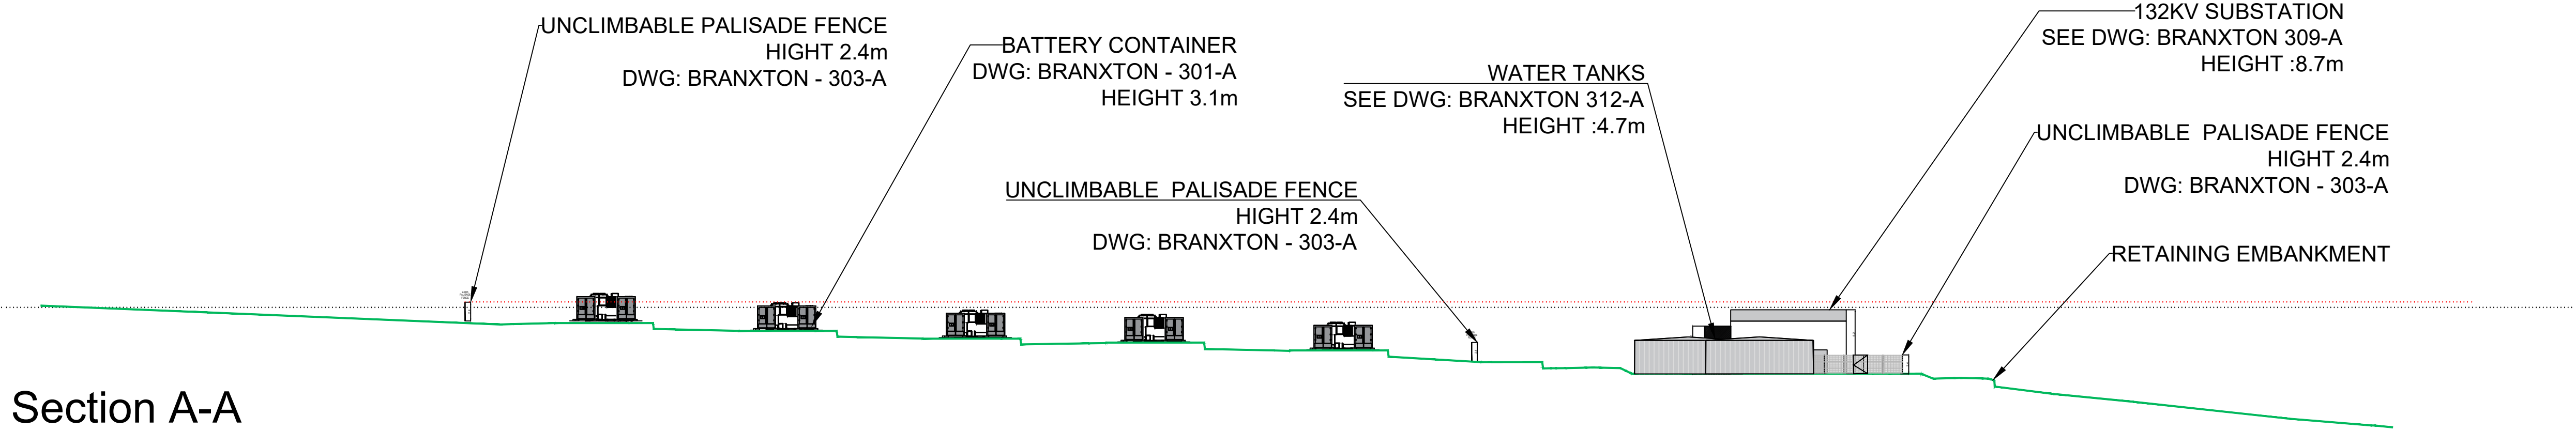


Section A-A

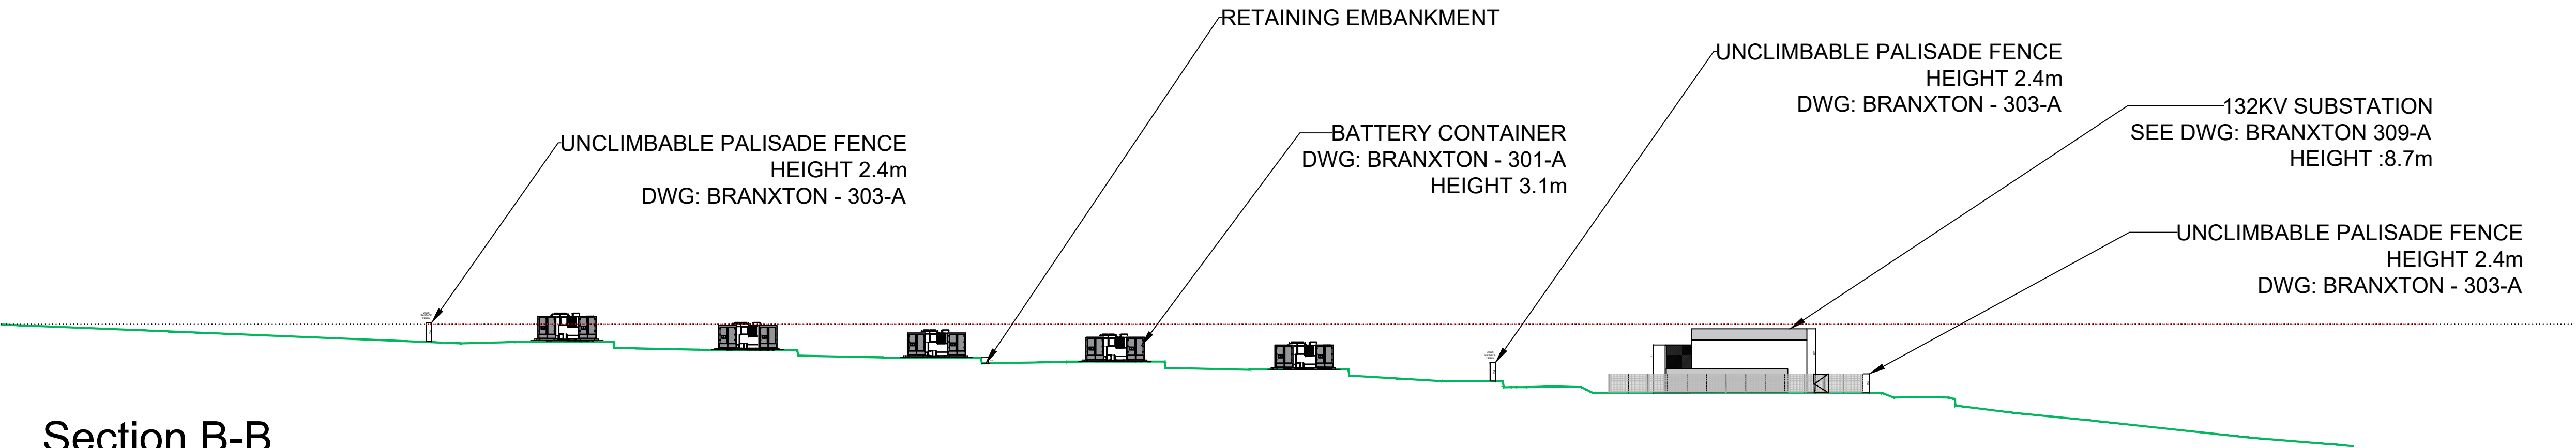


Section B-B

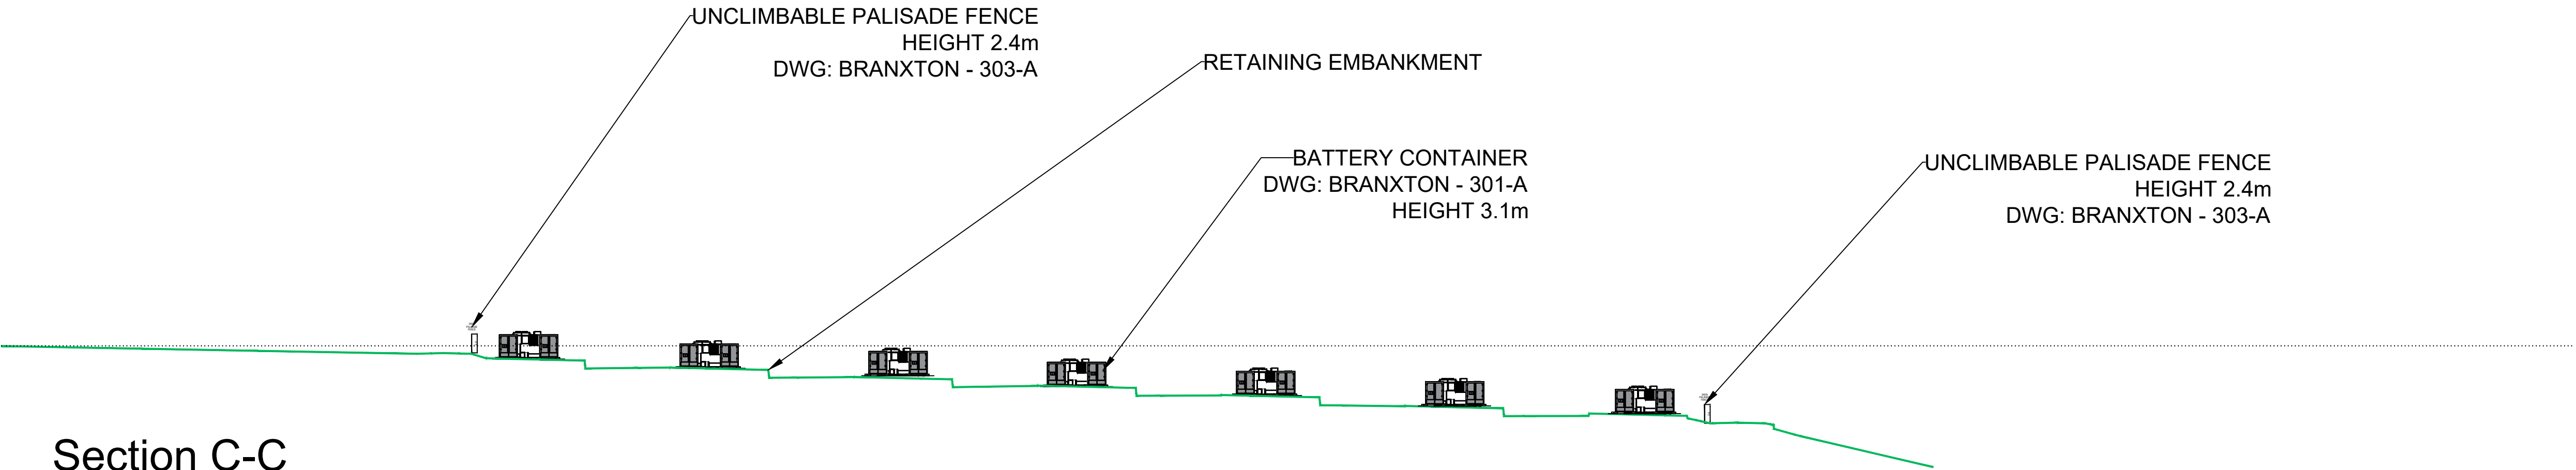

Section C-C

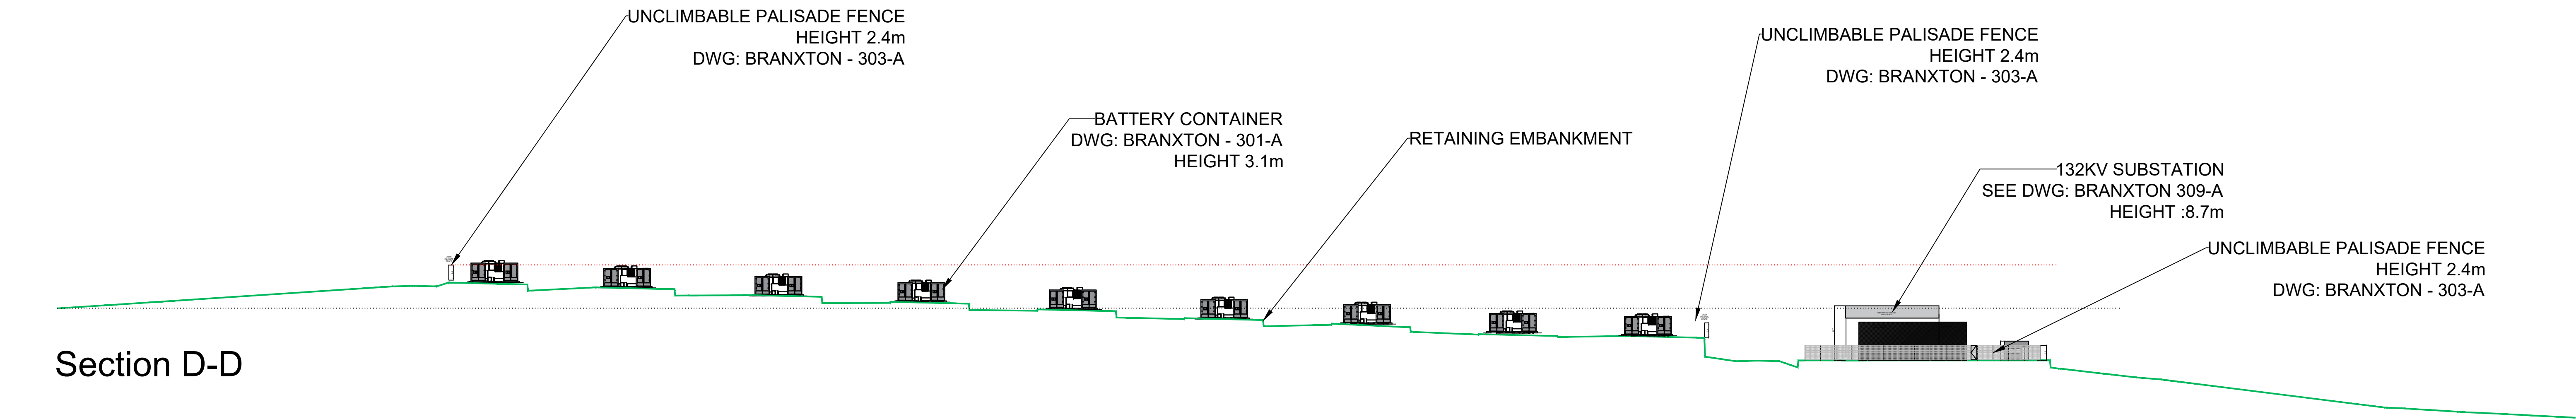


Section D-D

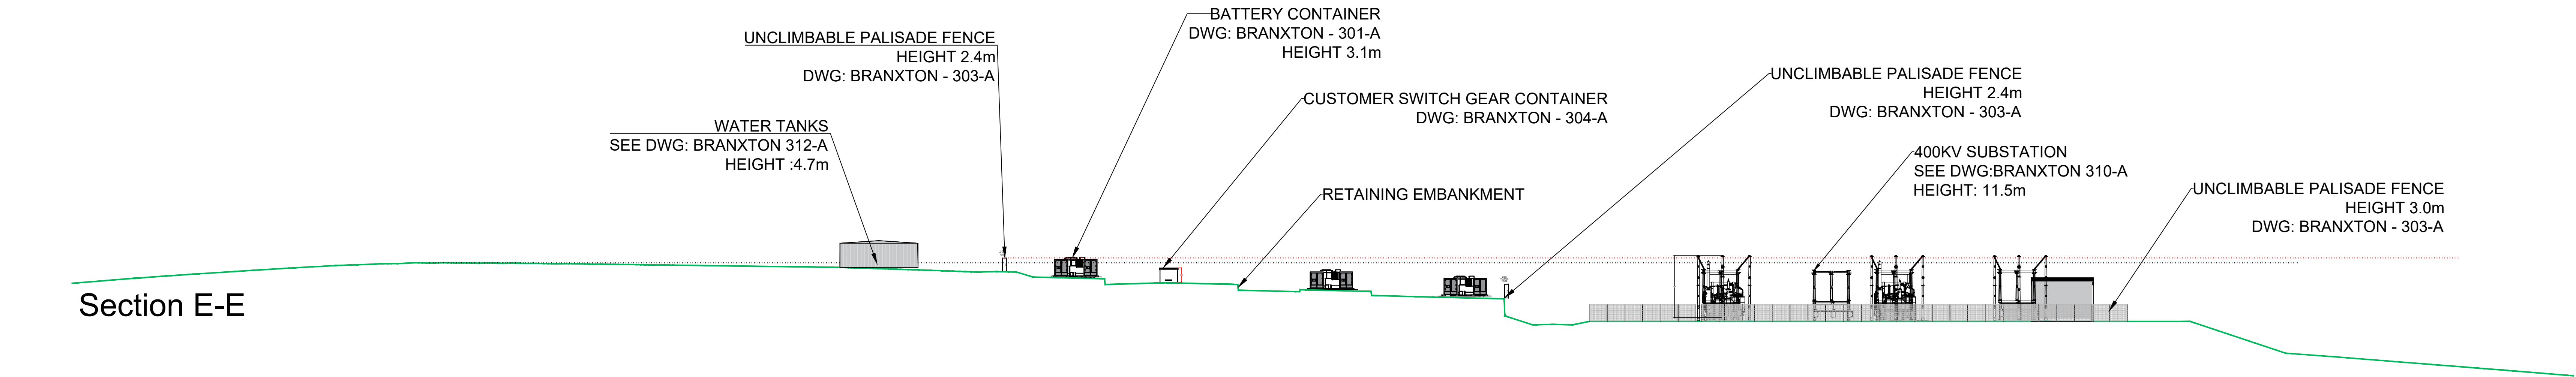


Section E-E


E	UPDATED LAYOUT	MM	15.01.24	GJ
D	UPDATED LAYOUT	MM	11.01.24	GJ
C	UPDATED CROSS SECTIONS FOR NEW LEVELS	MM	21.12.23	GJ
B	UPDATED CROSS SECTIONS	MM	01.11.23	GJ
A	FIRST ISSUE	MM	23.10.23	GJ
No	INFORMATION	By	Date	Chkd
REVISIONS				
PROJECT NUMBER				
BRAXBESS STORAGE				
TITLE:				
SITE LEVELS- CROSS SECTIONS				
CLIENT: BRAXBESS				
LOCATION: Barns Ness Terrace, Thurston, Innerwick, East Lothian, Scotland, EH42 1SE				
CAD REFERENCE: 00-BRANXTON -105				
SCALE: 1:500 @ A0			SHEET: 2 OF 3	
DRAWN BY: MM			DATE: 23.10.23	
CHECKED BY: GJ			DATE: 23.10.23	
AVON UTILITIES & GENERATION Ltd UNIT 1 , MOULDINGS GREEN, KENILWORTH ROAD, MERIDEN, CV7 7LJ				

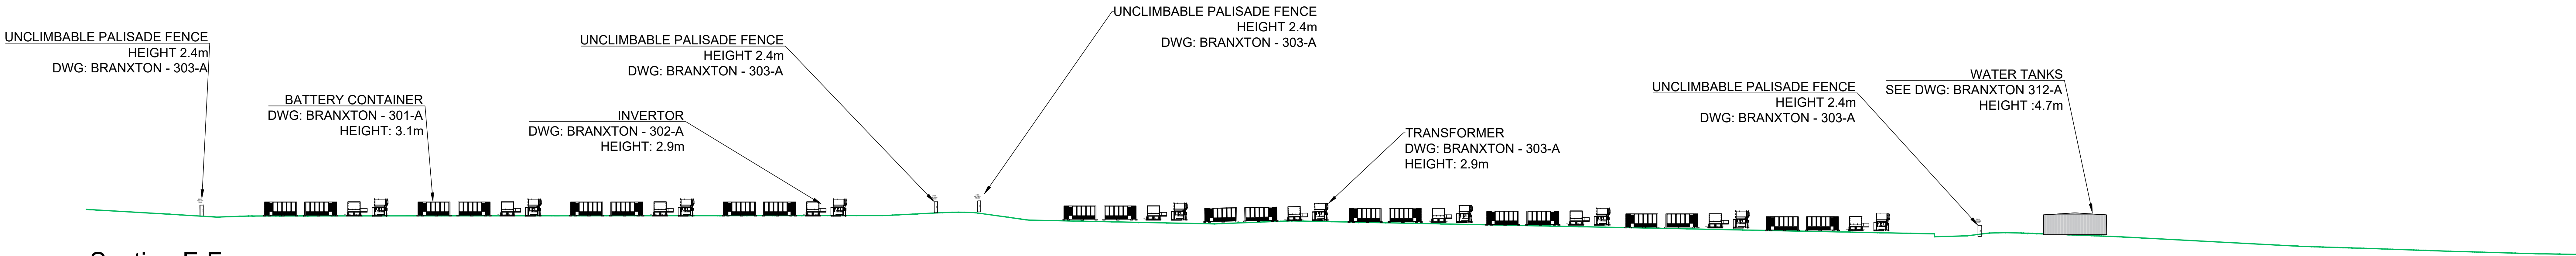

Section F-F

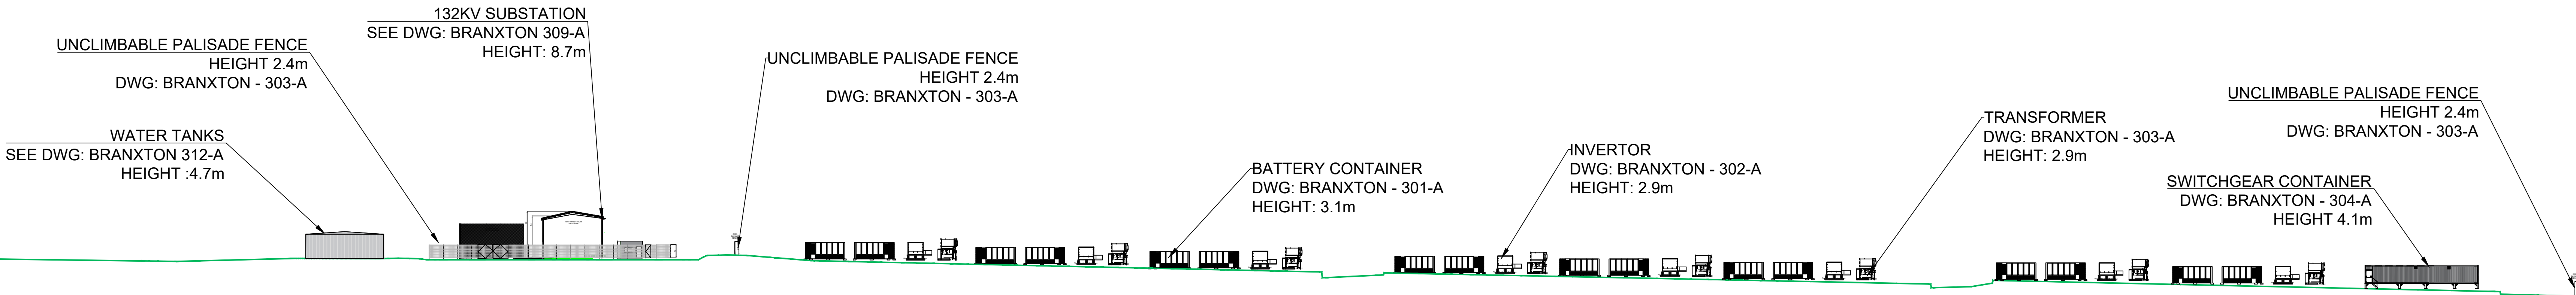

Section G-G

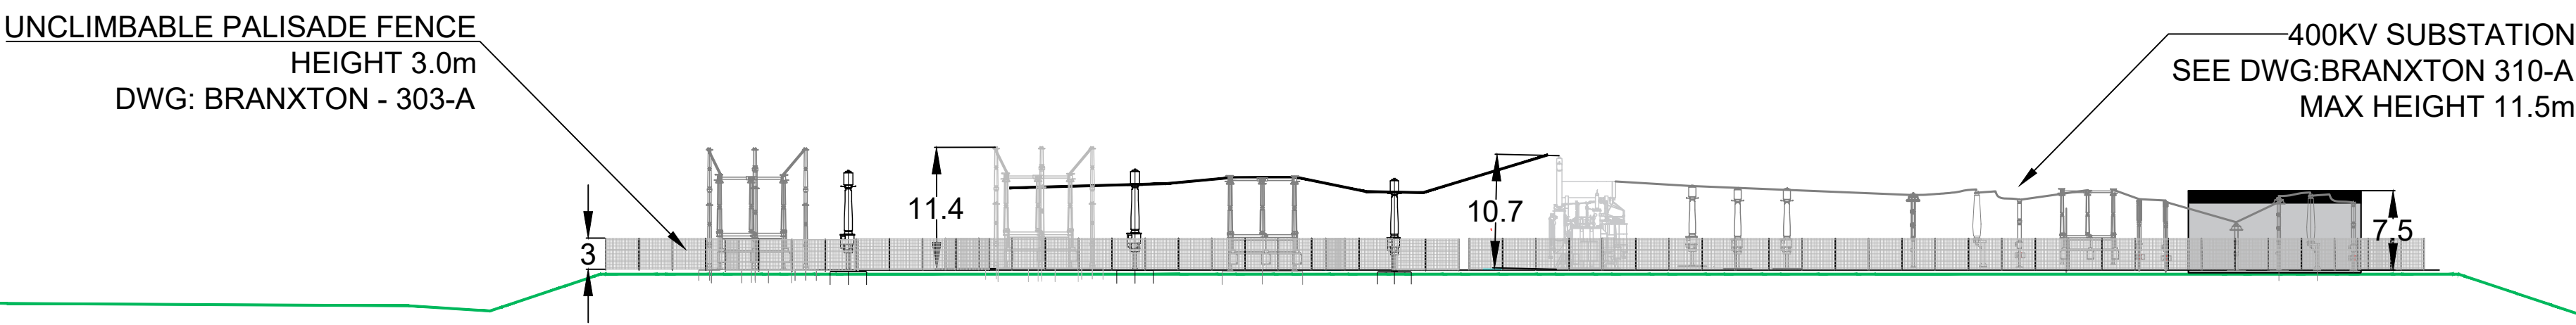

Section H-H

D	UPDATED LAYOUT	MM	11.01.24	GJ
C	UPDATED CROSS SECTIONS FOR NEW LEVELS	MM	21.12.23	GJ
B	UPDATED CROSS SECTIONS	MM	01.11.23	GJ
A	FIRST ISSUE	MM	23.10.23	GJ
No	INFORMATION	By	Date	Chkd
REVISIONS				
PROJECT NUMBER				
BRAXBESS STORAGE				
TITLE:				
SITE LEVELS- CROSS SECTIONS				
CLIENT: BRAXBESS				
LOCATION: Barns Ness Terrace, Thurston, Innerwick, East Lothian, Scotland, EH42 1SE				
CAD REFERENCE: 00-BRANXTON -105				
SCALE: 1:500 @ A0			SHEET: 3 OF 3	
DRAWN BY: MM			DATE: 23.10.23	
CHECKED BY: GJ			DATE: 23.10.23	
AVON UTILITIES & GENERATION Ltd UNIT 1, MOULDINGS GREEN, KENILWORTH ROAD, MERIDEN, CV7 7LJ				